AUXILIARY LANE ALTERNATIVE
TYPICAL CROSS SECTIONS

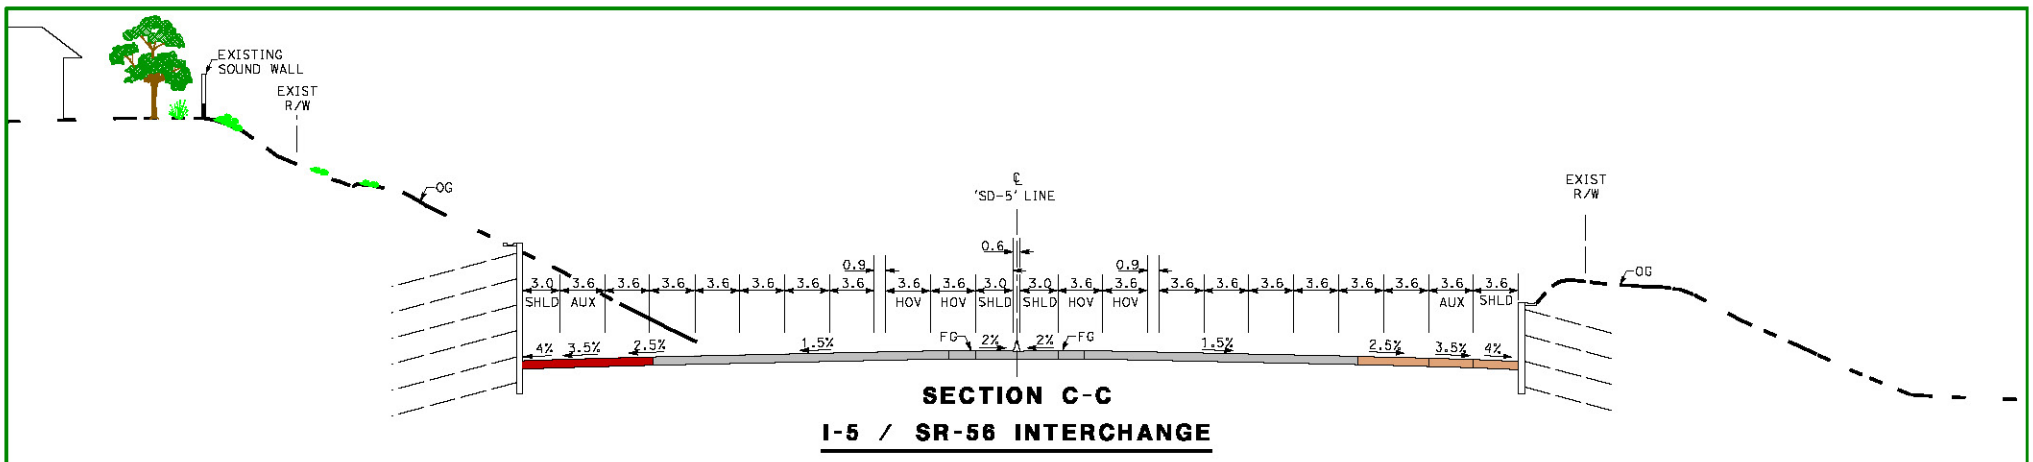

SECTION C-C
I-5 / SR-56 INTERCHANGE

STA. 550+80

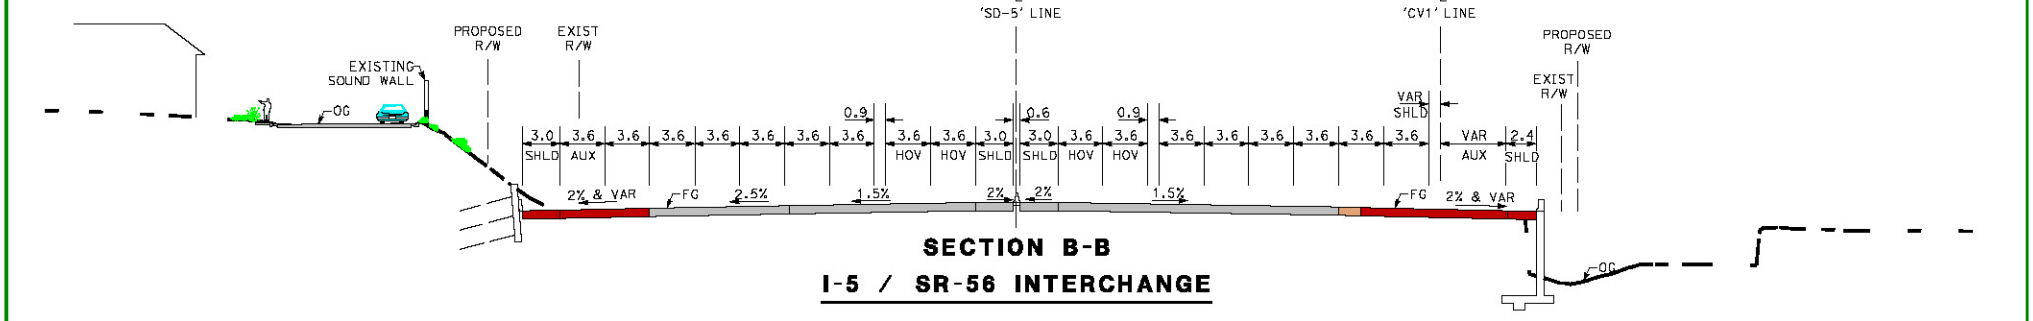

SECTION B-B
I-5 / SR-56 INTERCHANGE

STA. 545+00

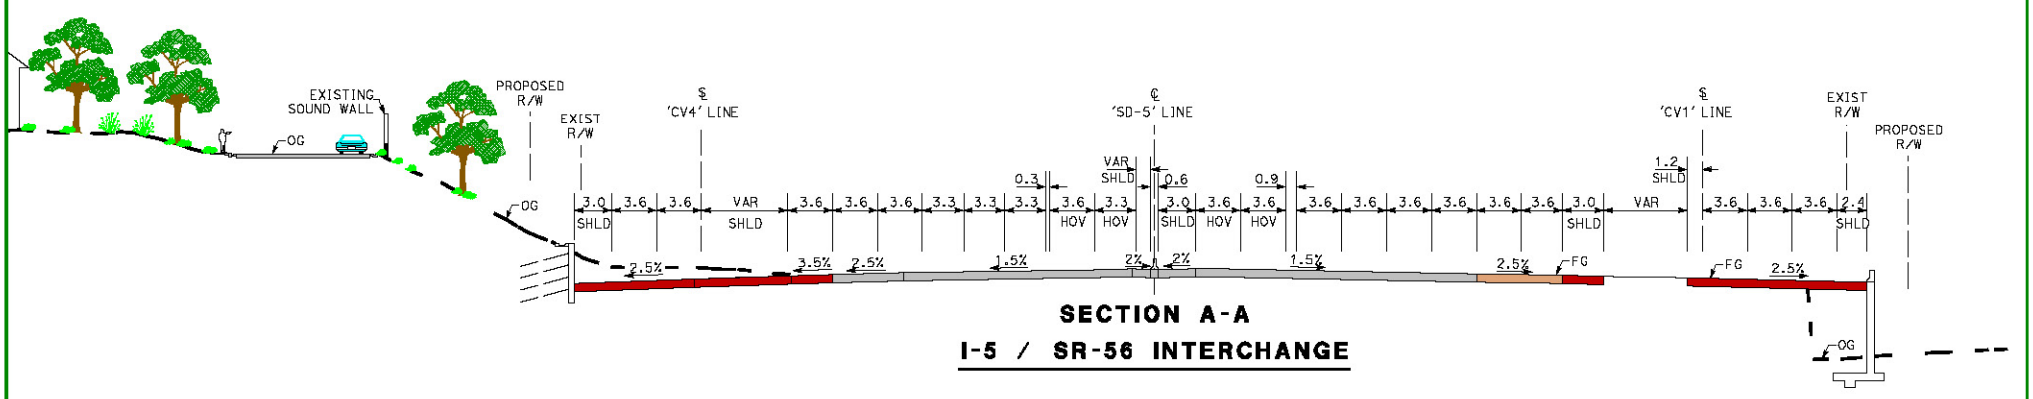

SECTION A-A
I-5 / SR-56 INTERCHANGE

STA. 542+80

HYBRID ALTERNATIVE
TYPICAL CROSS SECTION

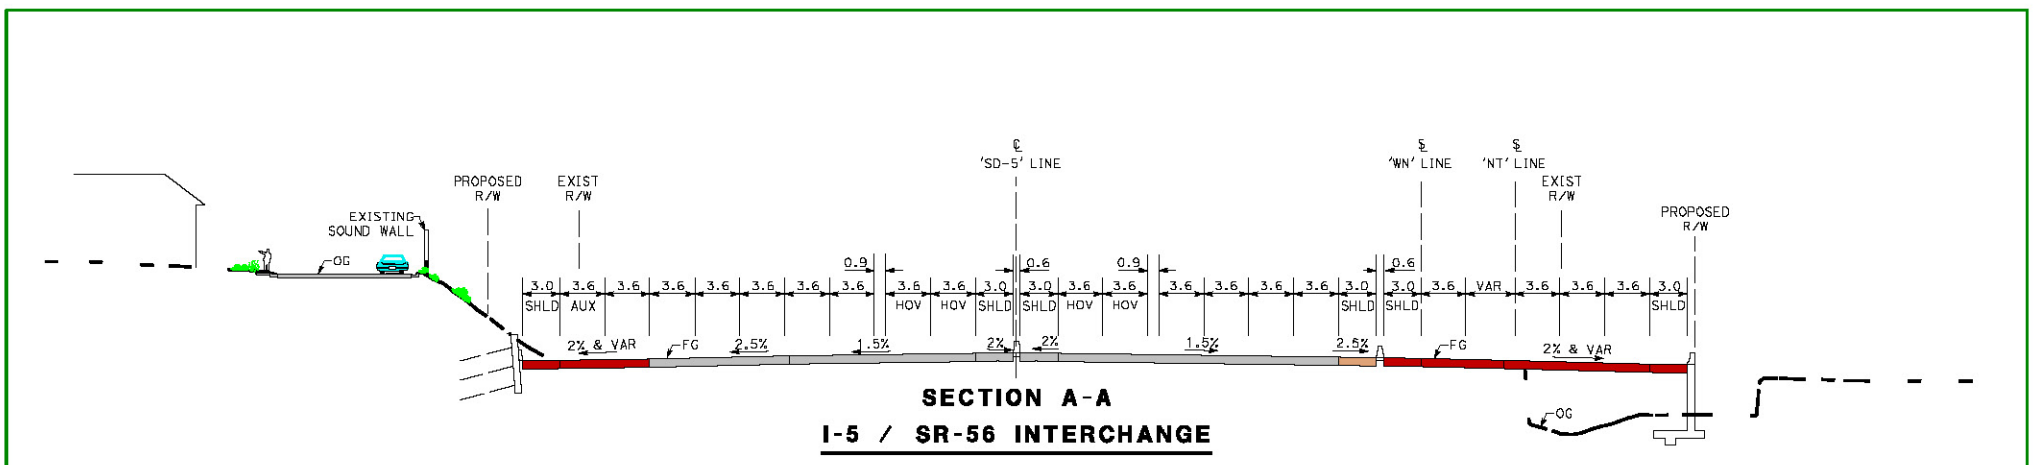

SECTION A-A
I-5 / SR-56 INTERCHANGE

STA. 545+00

California Department of Transportation
District 11 - 4050 Taylor Street - San Diego, CA
June 2008

DRAFT NO SCALE