DIRECT CONNECTOR ALTERNATIVE
TYPICAL CROSS SECTION

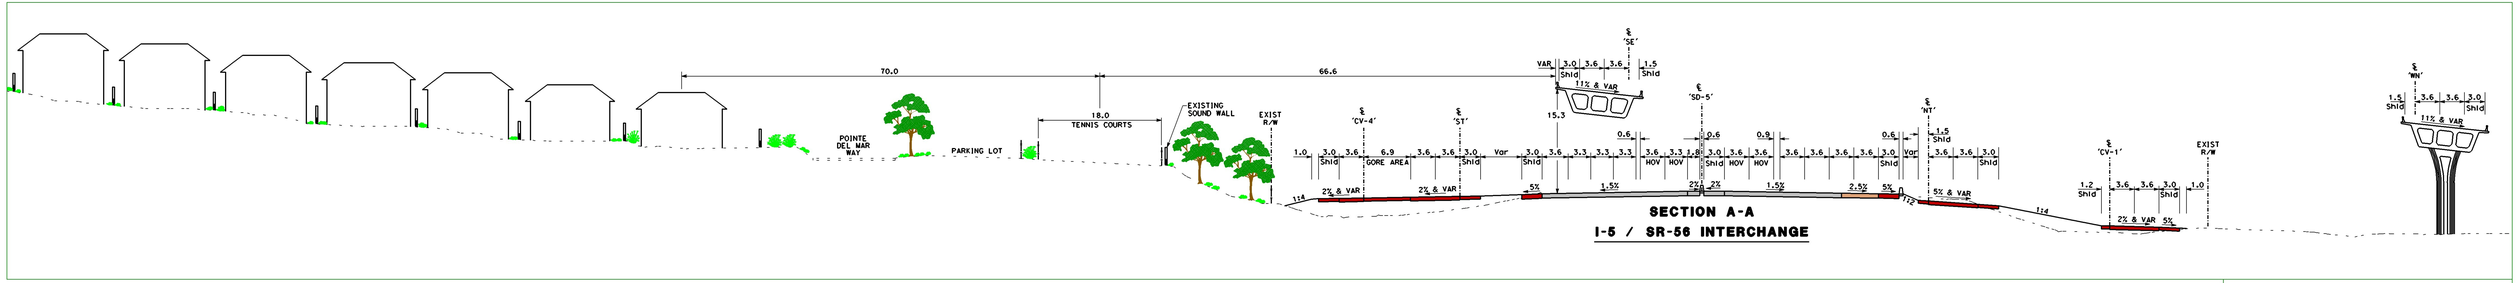

California Department of Transportation
District 11 - 4050 Taylor Street - San Diego, CA
October 2009

STA. 541+20

DRAFT NO SCALE