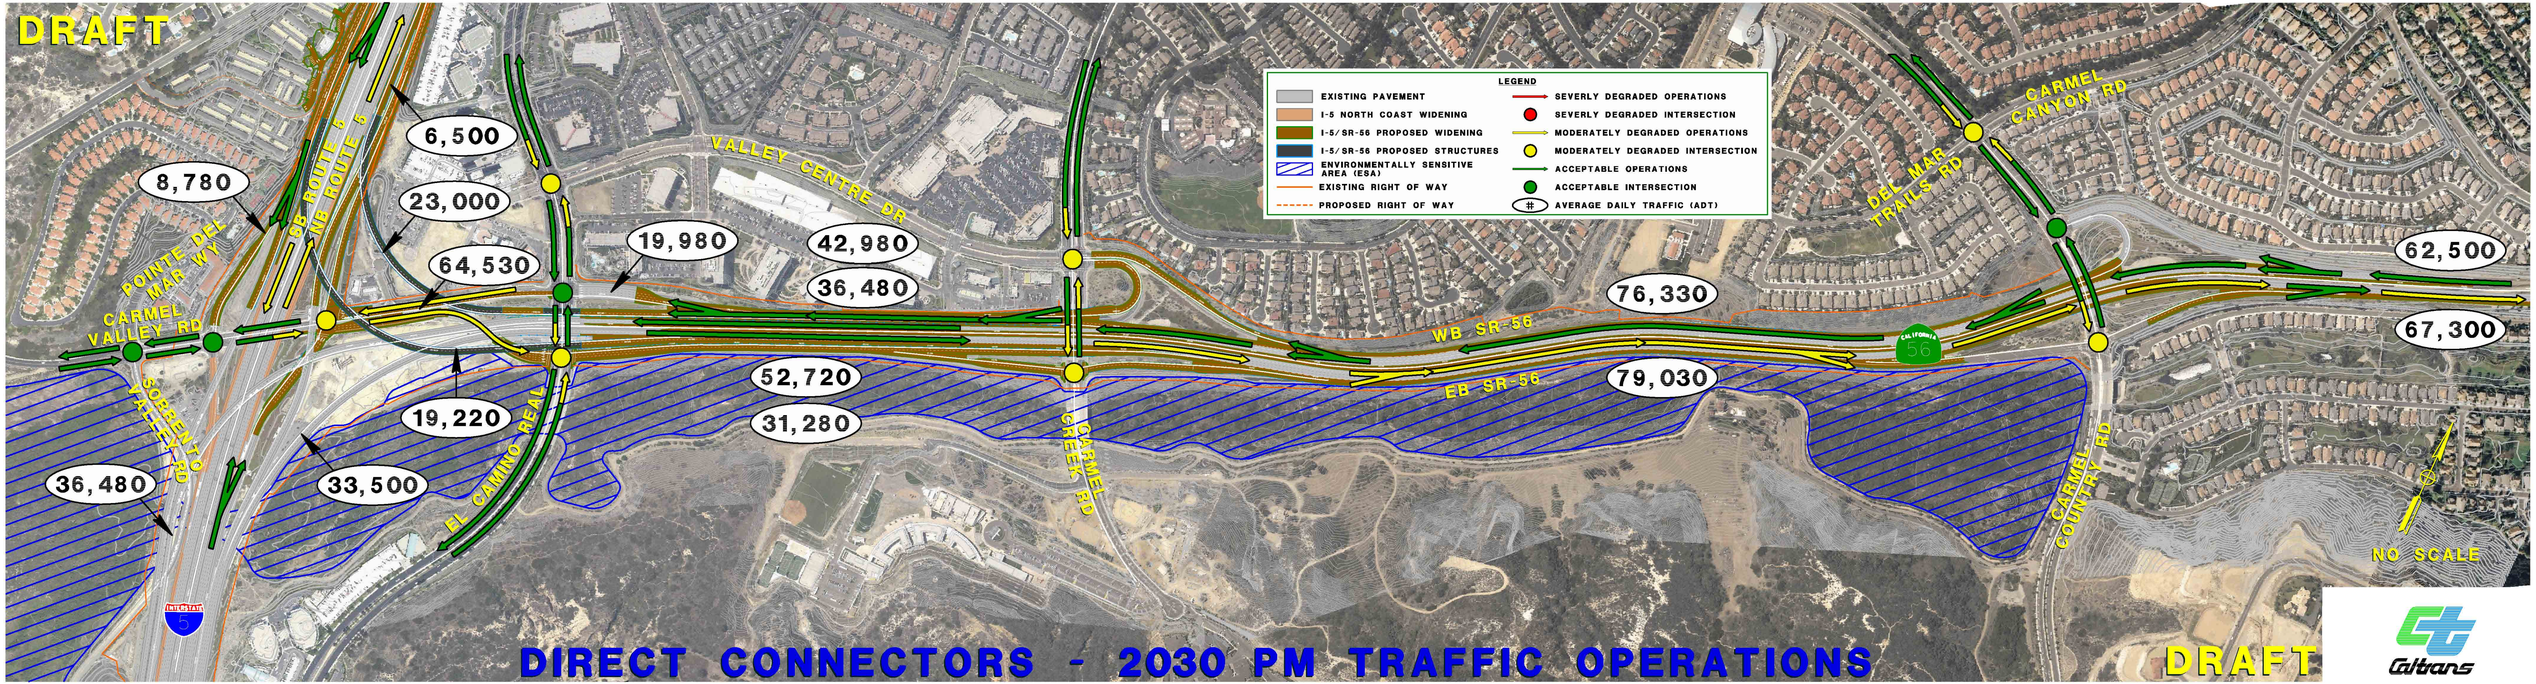
DRAFT
LEGEND
EXISTING PAVEMENT
I-5 NORTH COAST WIDENING
I-5/SR-56 PROPOSED WIDENING
I-5/SR-56 PROPOSED STRUCTURES
ENVIRONMENTALLY SENSITIVE AREA (ESA)
EXISTING RIGHT OF WAY
PROPOSED RIGHT OF WAY
SEVERLY DEGRADED OPERATIONS
SEVERLY DEGRADED INTERSECTION
MODERATELY DEGRADED OPERATIONS
MODERATELY DEGRADED INTERSECTION
ACCEPTABLE OPERATIONS
ACCEPTABLE INTERSECTION
AVERAGE DAILY TRAFFIC (ADT)
6,500
8,780
23,000
64,530
19,980
42,980
36,480
76,330
62,500
67,300
52,720
31,280
79,030
19,220
33,500
36,480
VALLEY CENTRE DR
POINTE DEL MAR WY
CARMEL VALLEY RD
SOBRENTO VALLEY RD
NB ROUTE 5
SB ROUTE 5
EL CAMINO REAL
CARMEL CREEK RD
WB SR-56
EB SR-56
DEL MAR TRAILS RD
CARMEL CANYON RD
CARMEL COUNTRY RD
NO SCALE
DIRECT CONNECTORS - 2030 PM TRAFFIC OPERATIONS
DRAFT
Caltrans