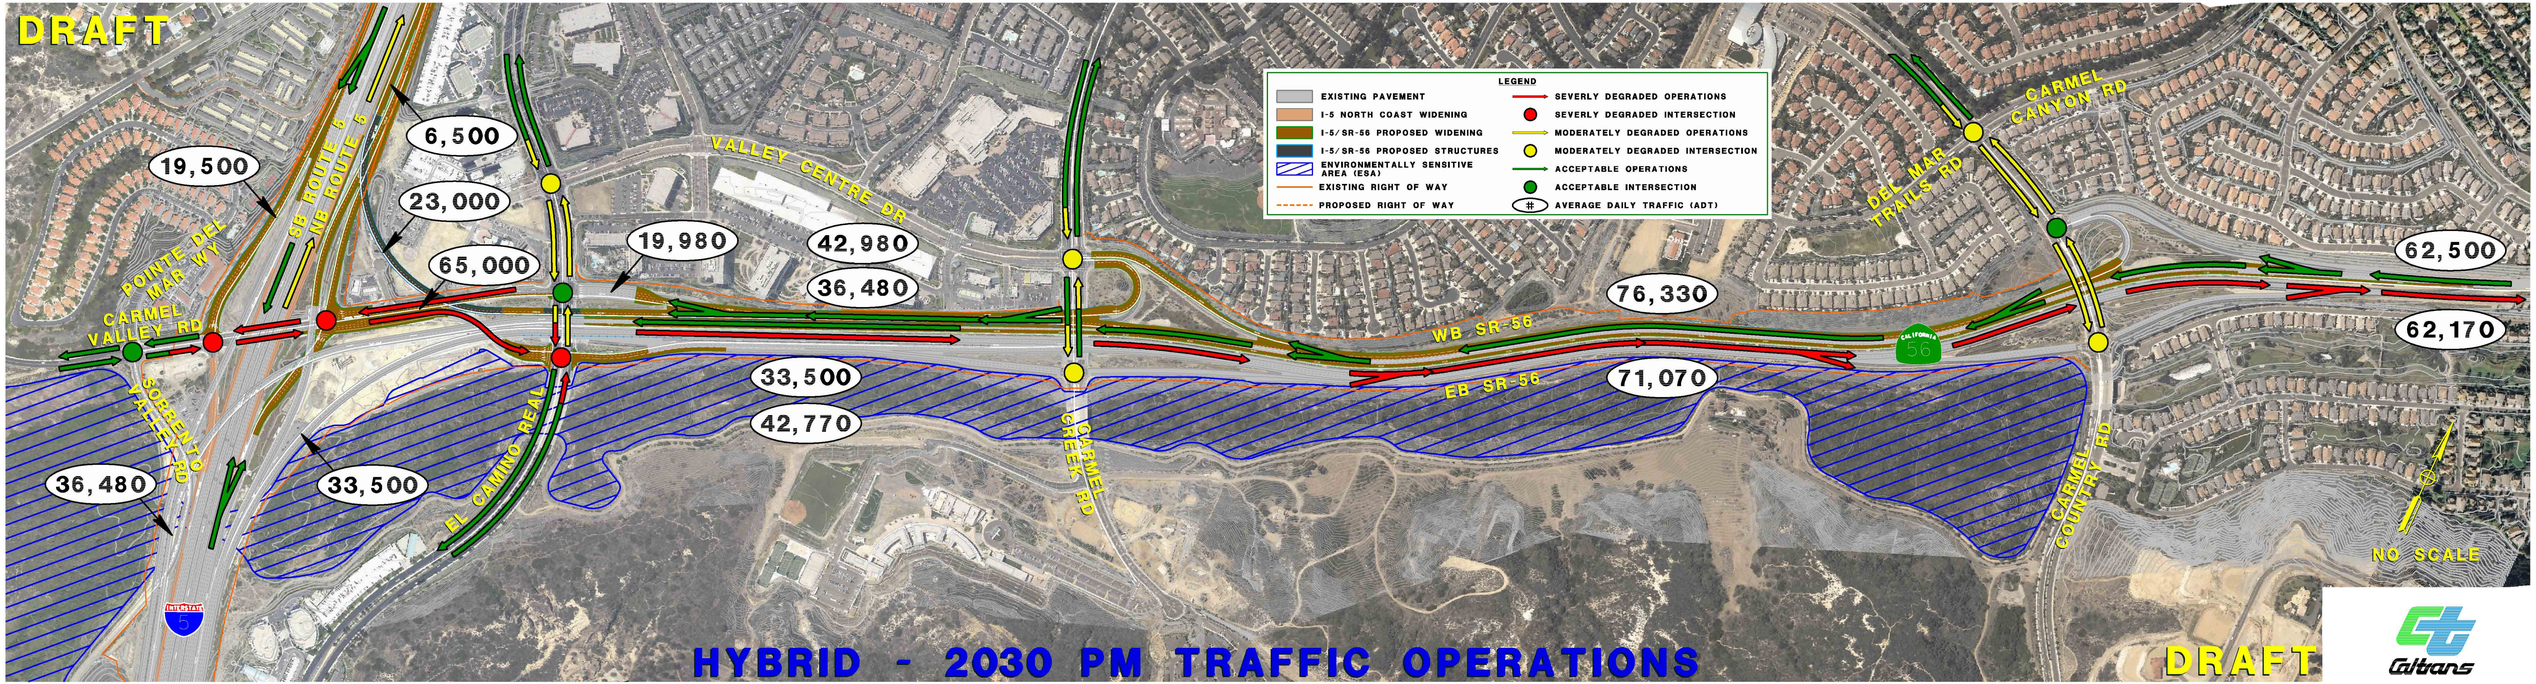
DRAFT
LEGEND
EXISTING PAVEMENT
I-5 NORTH COAST WIDENING
I-5/SR-56 PROPOSED WIDENING
I-5/SR-56 PROPOSED STRUCTURES
ENVIRONMENTALLY SENSITIVE AREA (ESA)
EXISTING RIGHT OF WAY
PROPOSED RIGHT OF WAY
SEVERLY DEGRADED OPERATIONS
SEVERLY DEGRADED INTERSECTION
MODERATELY DEGRADED OPERATIONS
MODERATELY DEGRADED INTERSECTION
ACCEPTABLE OPERATIONS
ACCEPTABLE INTERSECTION
AVERAGE DAILY TRAFFIC (ADT)
19,500
6,500
23,000
65,000
19,980
42,980
36,480
76,330
62,500
62,170
33,500
42,770
71,070
36,480
33,500
SB ROUTE 5
NB ROUTE 5
POINTE DEL MAR WY
CARMEL VALLEY RD
SORRENTO VALLEY RD
EL CAMINO REAL
VALLEY CENTRE DR
CARMEL CREEK RD
WB SR-56
EB SR-56
CALIFORNIA 56
DEL MAR TRAILS RD
CARMEL CANYON RD
CARMEL COUNTRY RD
NO SCALE
HYBRID - 2030 PM TRAFFIC OPERATIONS
DRAFT
Caltrans